NQCC

EPAC + CLF ETC

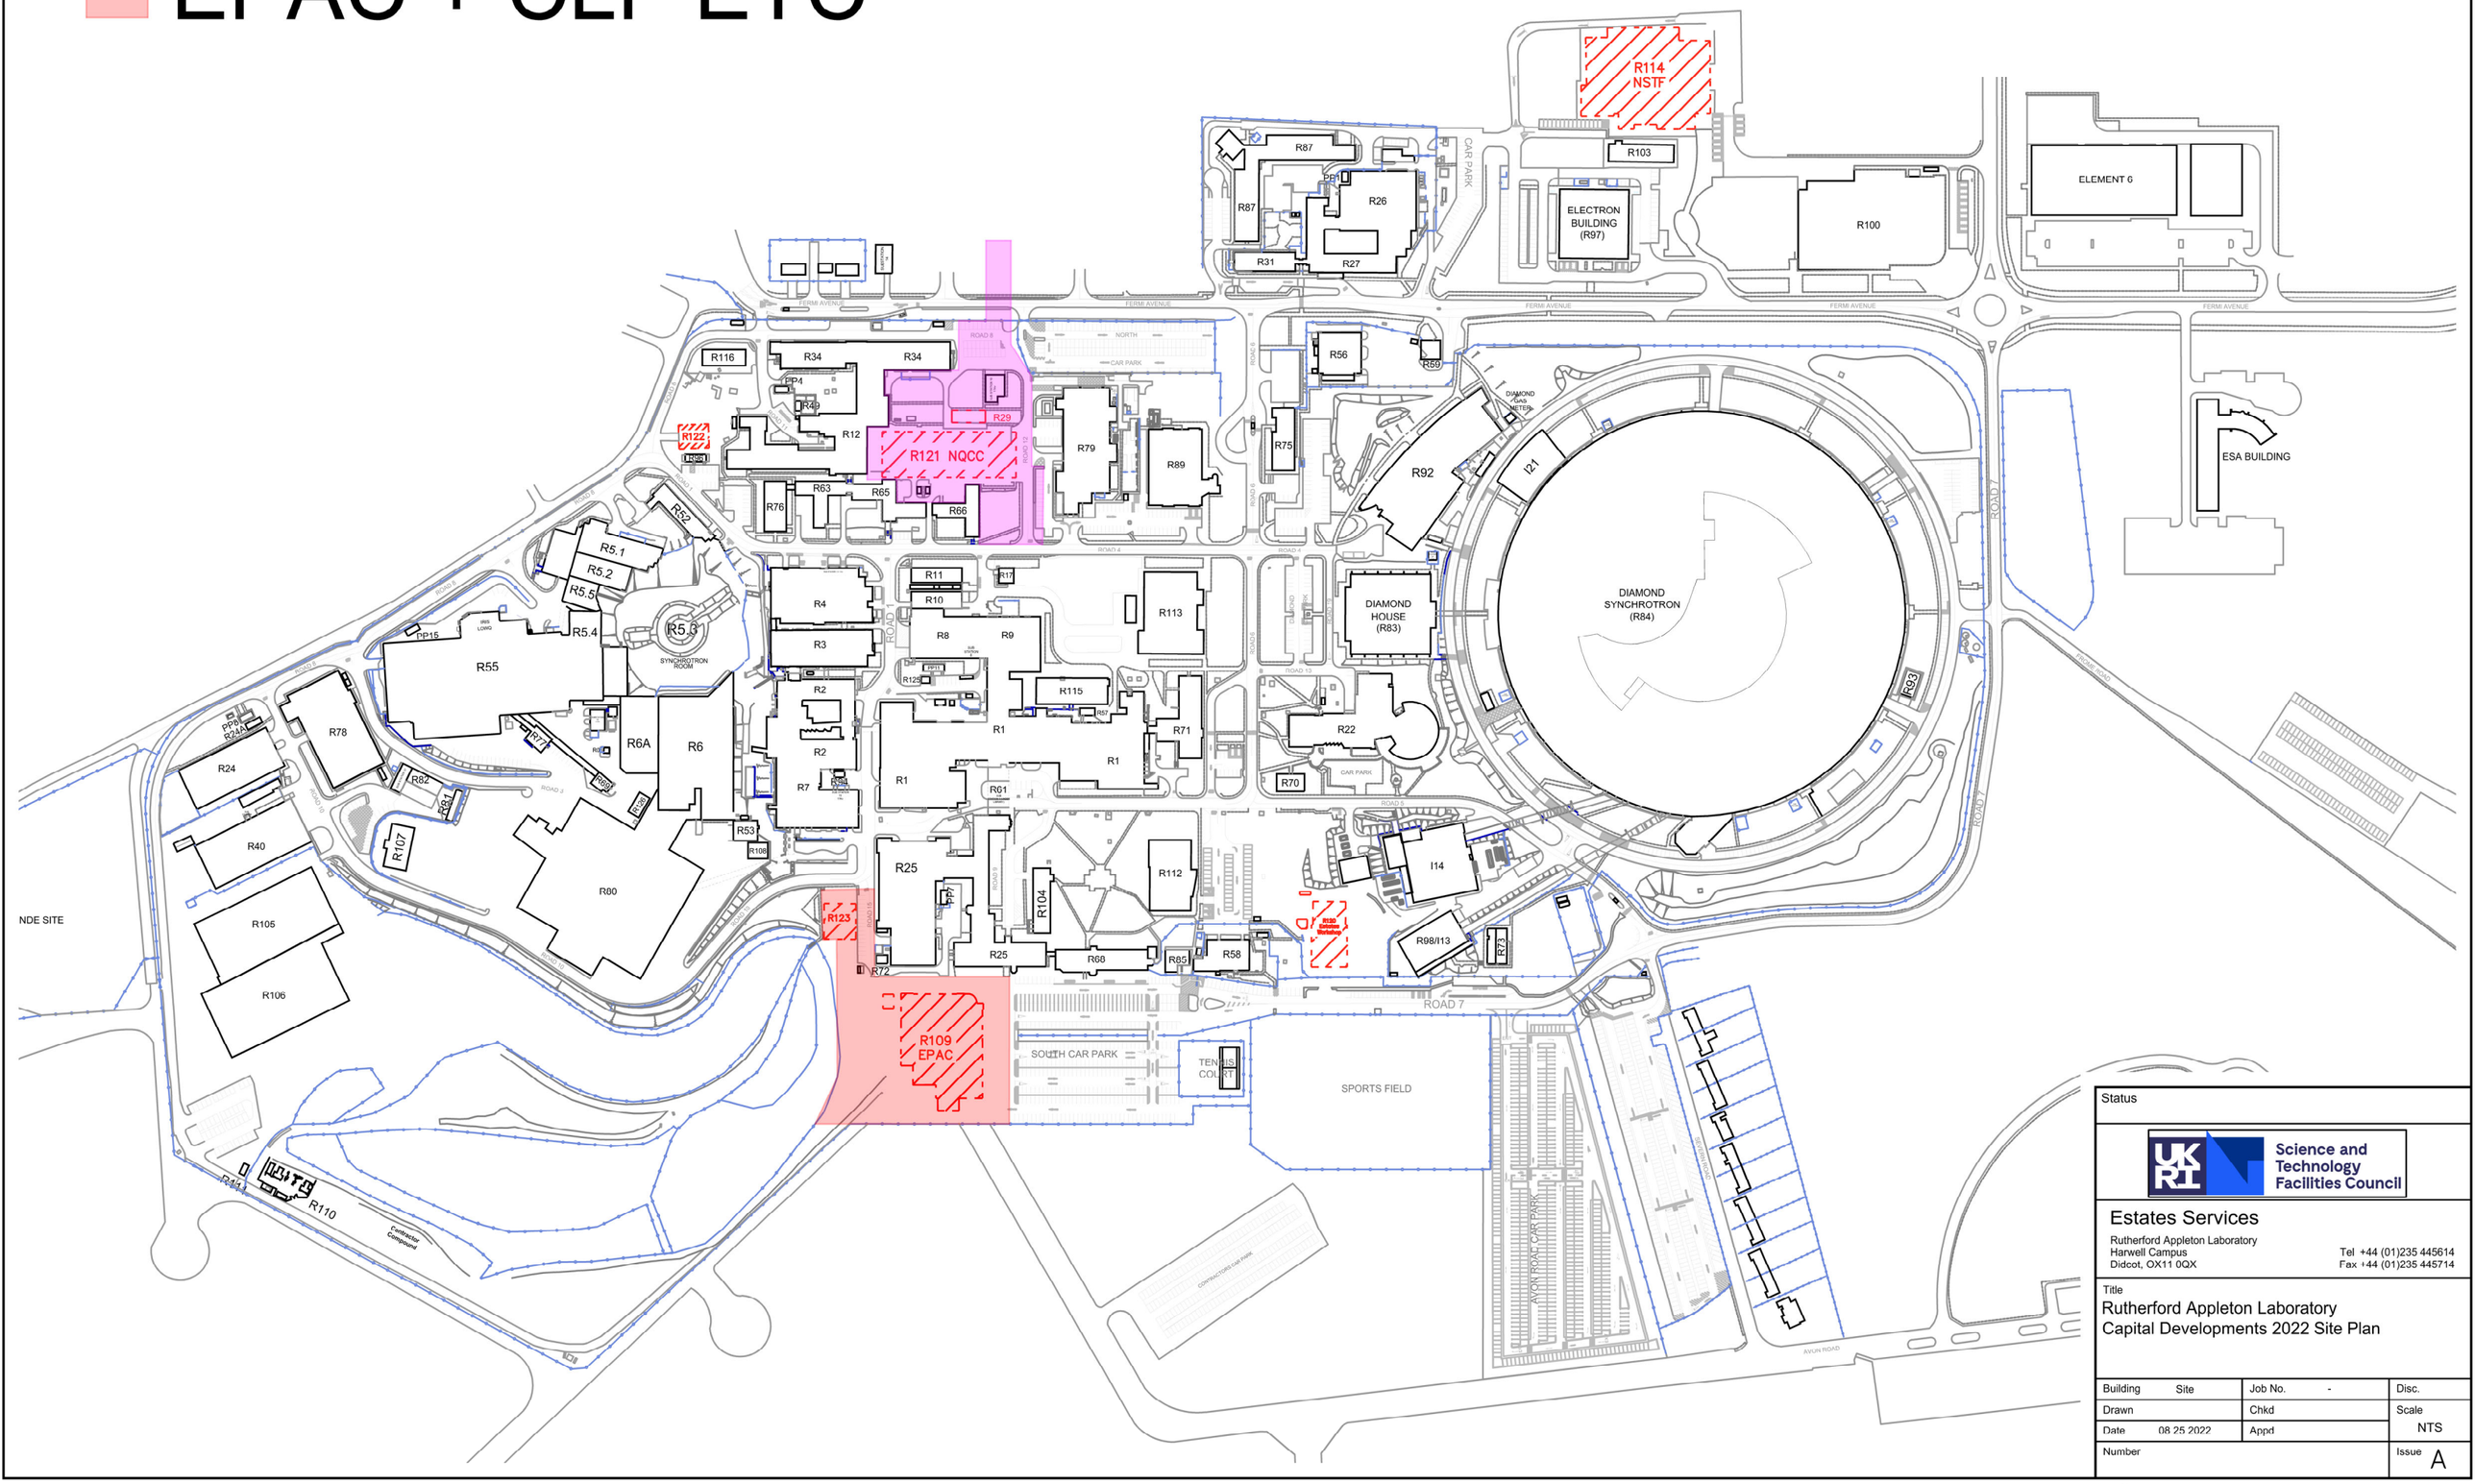

Status

Science and Technology Facilities Council

Estates Services

Rutherford Appleton Laboratory
Harwell Campus
Didcot, OX11 0QX

Tel +44 (01)235 445614
Fax +44 (01)235 445714

Title

Rutherford Appleton Laboratory
Capital Developments 2022 Site Plan

Building Site		Job No. -	Disc.
Drawn		Chkd	Scale NTS
Date 08 25 2022		Appd	
Number			Issue A

© STFC 2022

PLOT FILE BANDC